THIS EDGE INTENTIONALLY LEFT BLANK FOR BINDING - PAPER SIZE 34" X 22" - THIS EDGE INTENTIONALLY LEFT BLANK FOR BINDING - PAPER SIZE 34" X 22" - THIS EDGE INTENTIONALLY LEFT BLANK FOR BINDING

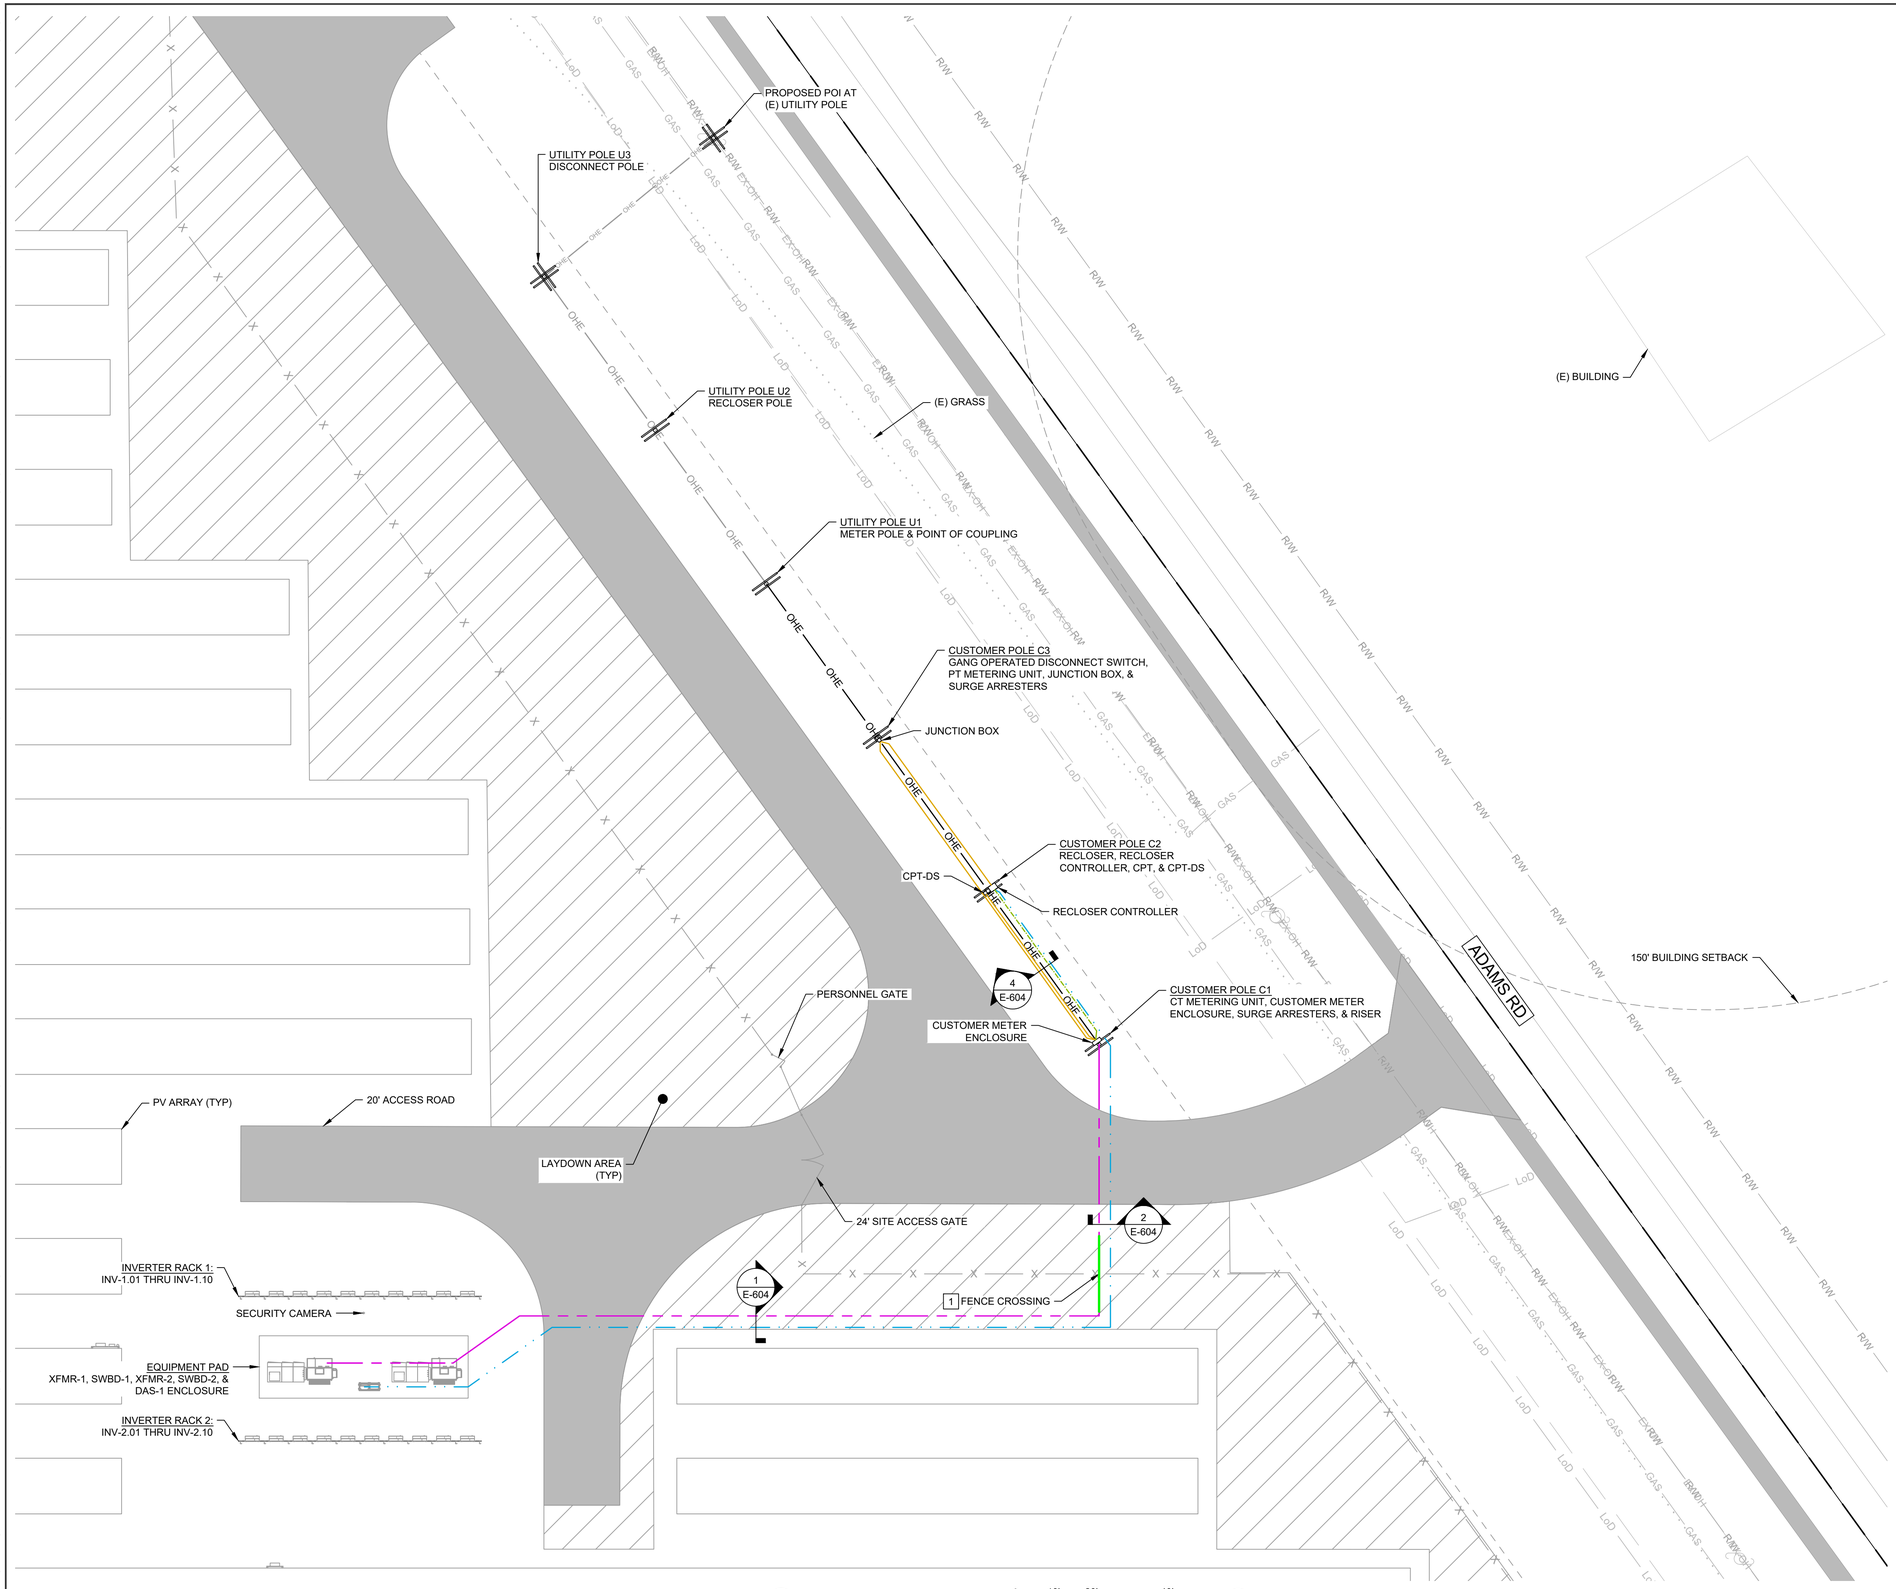

1 ENLARGED PLAN - POI
SCALE: 1" = 20'

0 10' 20' 40'

SHEET NOTES:

1. ACCESS ROADS, FENCES, AND OTHER CIVIL WORKS ARE DESIGNED BY OTHERS AND SHOWN FOR REFERENCE ONLY.
2. DRAWING IS DIAGRAMATIC AND INDICATES RECOMMENDED ROUTING. CONTRACTOR SHALL COORDINATE EXACT ROUTING WITH FIELD CONDITIONS AND SUBMIT PLANNED MODIFICATIONS TO ENGINEER FOR APPROVAL.
3. FOLLOW EQUIPMENT MANUFACTURER'S INSTRUCTIONS FOR EQUIPMENT INSTALLATION.
4. NO MORE THAN FOUR 90° BENDS BETWEEN CONDUIT RUNS. CONTRACTOR SHALL INSTALL JUNCTION BOX AS NECESSARY.
5. UTILITY POLE LOCATIONS ARE APPROXIMATE AND SHOWN FOR REFERENCE. COORDINATE WITH UTILITY FOR EXACT PLACEMENT.
6. UTILITY EQUIPMENT IS FOR INFORMATION PURPOSES ONLY, IS NOT FOR CONSTRUCTION, AND MAY BE CHANGED BY THE UTILITY AT ANY TIME IN THE FUTURE.
7. STRUCTURAL DESIGN OF EQUIPMENT PAD AND FOUNDATIONS BY OTHERS.
8. A MARKER POST INDICATING THE CABLE LOCATION AND CABLE DEPTH SHALL BE INSTALLED AT BOTH ENDS WHERE CABLES CROSS UNDER THE ACCESS ROAD.

KEYED NOTES:

1 MV EGC CROSSING UNDER FENCE SHALL BE ROUTED THROUGH CONDUIT AND EXTENDED 10FT MINIMUM ON EACH SIDE OF FENCE. SEE DETAIL 3 ON E-604.

LEGEND:

- EX-OH — (E) OVERHEAD ELECTRIC
- OHE — (N) OVERHEAD MV CIRCUIT
- OHE — (N) OVERHEAD MV CIRCUIT (BY UTILITY)
- R/W — RIGHT OF WAY
- EASEMENT
- PROPERTY LINE
- PROPERTY LINE SETBACK
- X — (N) FENCE
- UG MV CIRCUIT (DIRECT BURIED)
- UG FIBER IN CONDUIT
- UG LVAC CIRCUIT IN CONDUIT
- CROSSING IN CONDUIT
- UG CAT6 IN CONDUIT

DESIGN COORDINATOR

KNOBELSDORFF
25701 370TH STREET
GOODHUE, MN 55027

PROJECT

138883 CEMETERY SUN, LLC
24638 ADAMS RD,
FREDERICK, IL 62639
40.089020°, -90.442132°

ENGINEER

STELLAVISE
SOLAR ENGINEERING
2535 CAMINO DEL RIO S, STE. 235
SAN DIEGO, CA 92108
IL DESIGN FIRM #184.009162
WWW.STELLAVISE.COM (619) 837-5331

SEAL

LICENSED PROFESSIONAL ENGINEER
BRICE CASEBEER
062-070349
02/27/2026
OF ILLINOIS

THIS DRAWING AND ALL INFORMATION HEREIN IS THE PROPERTY OF STELLAVISE INC. ANY REPRODUCTION, MODIFICATION OR USE OF THIS DRAWING FOR OTHER THAN THE INTENDED PROJECT WITHOUT PRIOR WRITTEN AUTHORIZATION FROM STELLAVISE INC. IS STRICTLY FORBIDDEN.

REVISIONS

#	DESCRIPTION	DATE
0	IFC	02/06/2026
1	IFC R1	02/27/2026

ISSUED FOR CONSTRUCTION
FEBRUARY 27, 2026

138883 CEMETERY SUN, LLC
FREDERICK, IL, 62639

SHEET TITLE

ENLARGED PLAN - POI

SHEET NO.

E-301